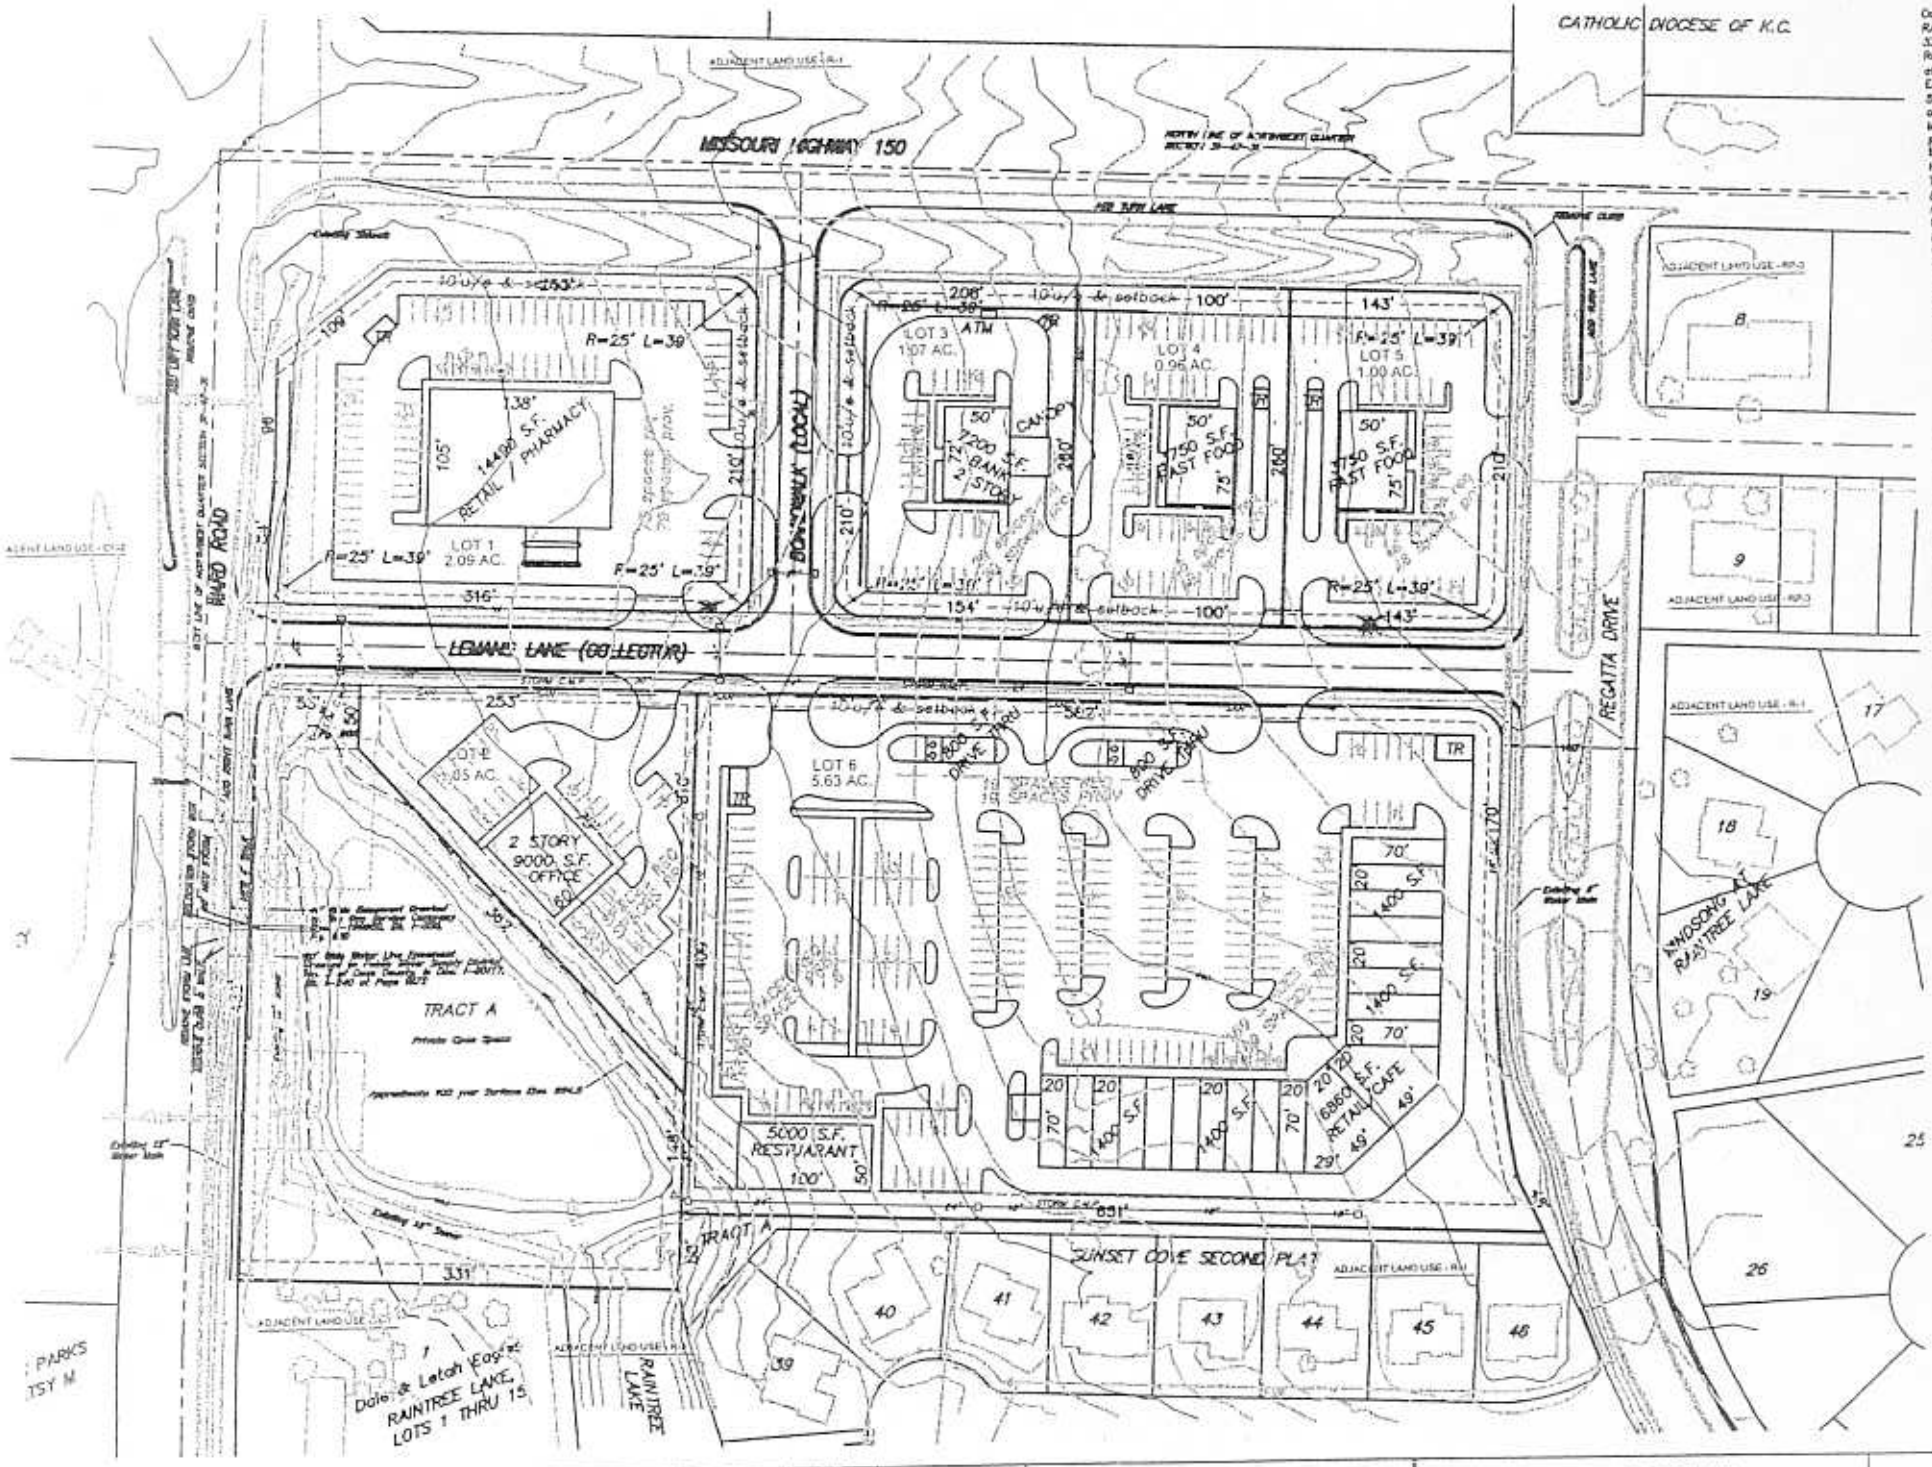

County and State; Thence
RAINTREE LAKE, LOTS 1
332.59 feet, plotted) to
Road as defined in Doc
at the office of the rec
East along said East line
57°23" East a distance
courses being along the
Missouri Highway 150 as
provided by the client
thence on Trect 42 of
Highway 150; Thence N
Thence North 81°50'39"
87°48'53" East a distan
right-of-way line of Rt
filed in Book I-1067 at
Recorder; Thence South
of 504.14 feet to a poi
line along a curve to
a radius of 732.03 fee
continuing along said
tangent to the preceed
of Beginning.

Containing 15.88 acres

PROPOS

LOT NO.	S.F. LOT
LOT 1	90
LOT 2	43
LOT 3	46
LOT 4	41
LOT 5	43
LOT 6	245
TOTAL	81

S.F. LOT AREA	S.F.
613,091	

OPEN SPACE AREA
OWNER'S OR ASSIG
UTILITY EASEMENTS
UTILITY COMPANIES
PRELIMINARY UTILIT
PROPOSED SANITAR
PROPOSED WATER
PROPOSED STORM
STORM TO BE SIZE
UTILITY DIAMETERS

No.	DATE	BY	REVISION

DATE 4-12-05
DESIGNED BY:

S. T. ARCHER CORPORATION D.B.A.
ARCHER

OTHER OFFICE LOCATIONS

PRELIMINARY DE
RAINTREE L
LEES SUMMIT, MO